LEGEND

- ELEC OUTLET
- RECESSED CAN
- CEILING FIXTURE
- WALL HUNG FIXTURE
- EXHAUST FAN
- SPOTLIGHT
- CEILING FAN
- PHONE JACK
- CABLE TV
- WHOLE HOUSE FAN

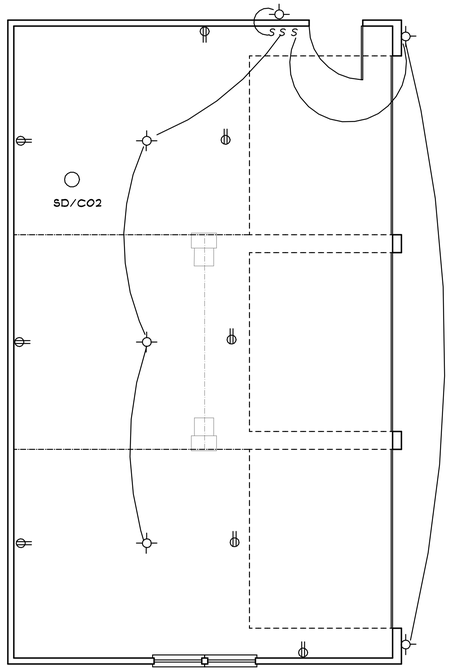

ELECTRICAL PLAN

1/4" = 1'-0"

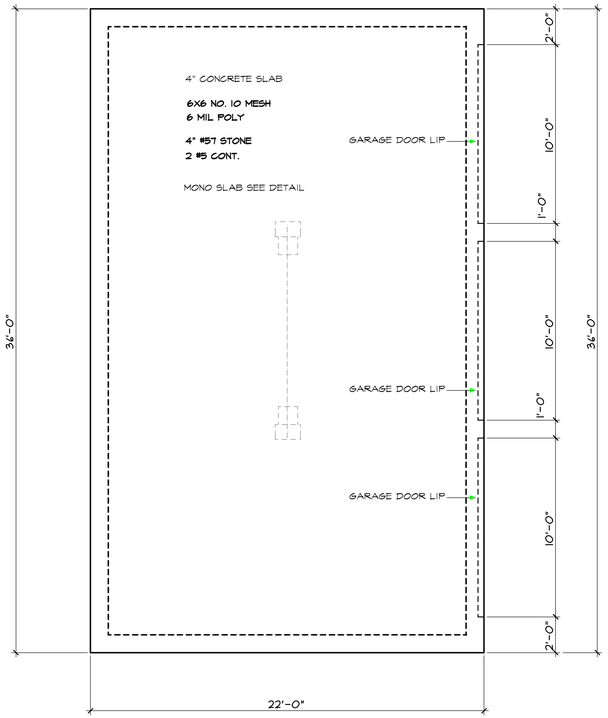

SLAB / FOUNDATION PLAN

1/4" = 1'-0"

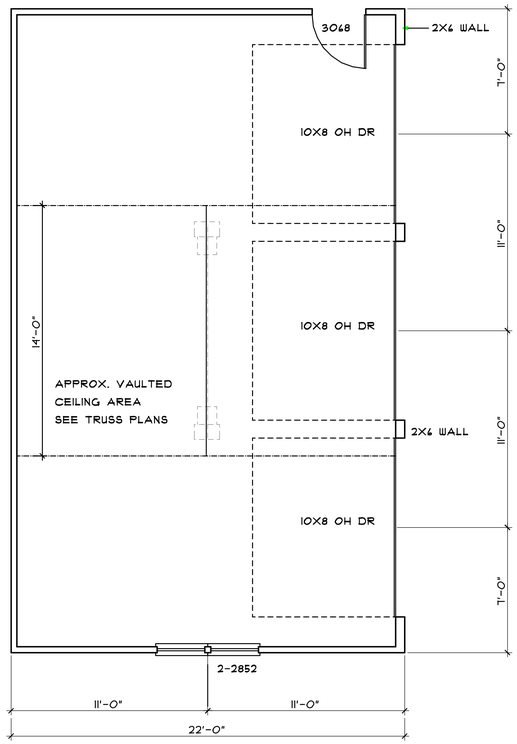

FLOOR PLAN

1/4" = 1'-0"

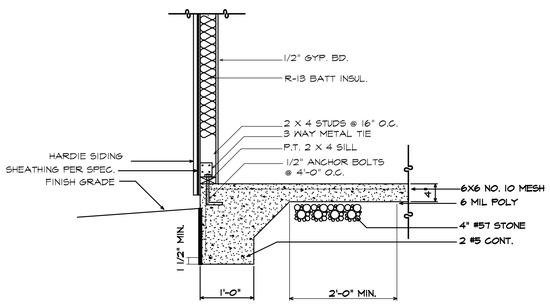

TURN DOWN SLAB DETAIL

3/4"=1'-0"

RELEASED FOR CONTRUCTION

CAMERON DESIGNS
6485 BOULDER RIDGE
CUMMING,GA 30028
770-777-0877
Residential Design

3 CAR GARAGE FOR SMITHCRAFT HOMES
12230 KING CIRCLE
ROSWELL,GA

DATE: 6/10/2019
FILE NAME: SC12230KC
DRAWN BY:
SHEET TITLE
SCALE

A-1
SHEET OF

Plotted: Monday, June 10, 2019 11:01 AM
FileName: C:\Users\Charlie Cameron\OneDrive\Desktop\SC12230Kc.pc
LAST FILESAVE : 6/10/2019 9:39 AM